RUSHMOOR BOROUGH COUNCIL
RECEIVED
29 SEP 1975
PLANNING DEPARTMENT

RUSHMOOR BOROUGH COUNCIL
PLANNING COMMITTEE
PLAN NUMBER RSH00811
DATE 30 OCT 1975
PERMISSION REFUSED

RSH 00811

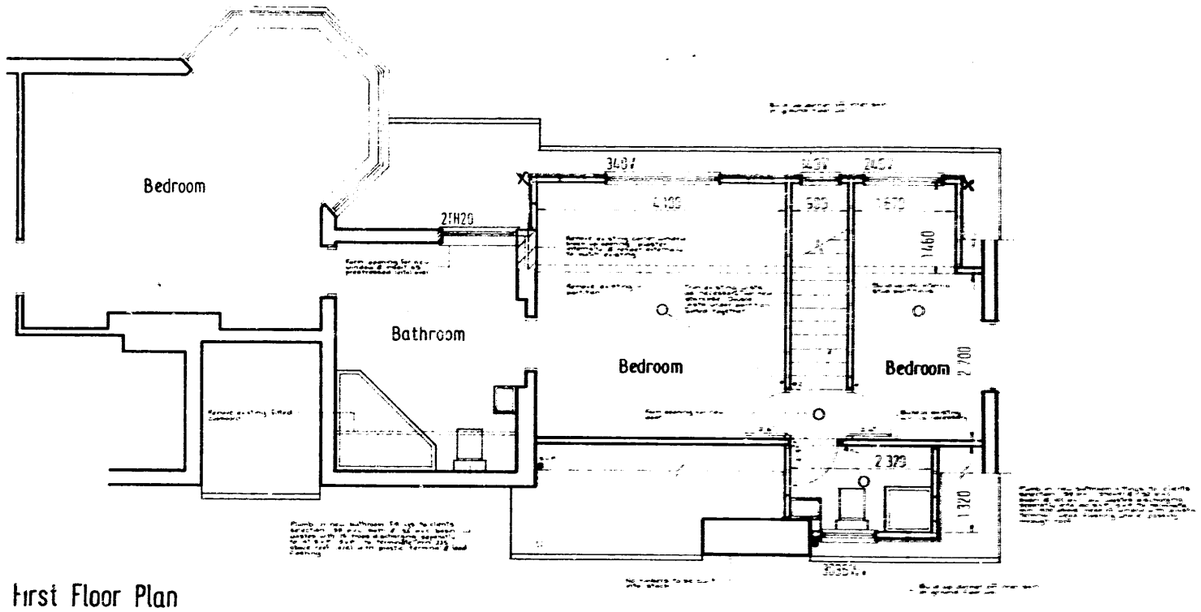

First Floor Plan

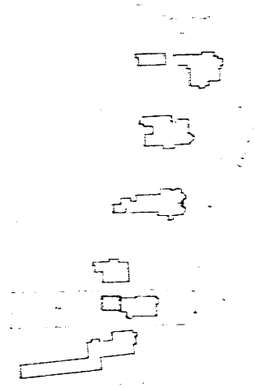

Site Plan 1:1250

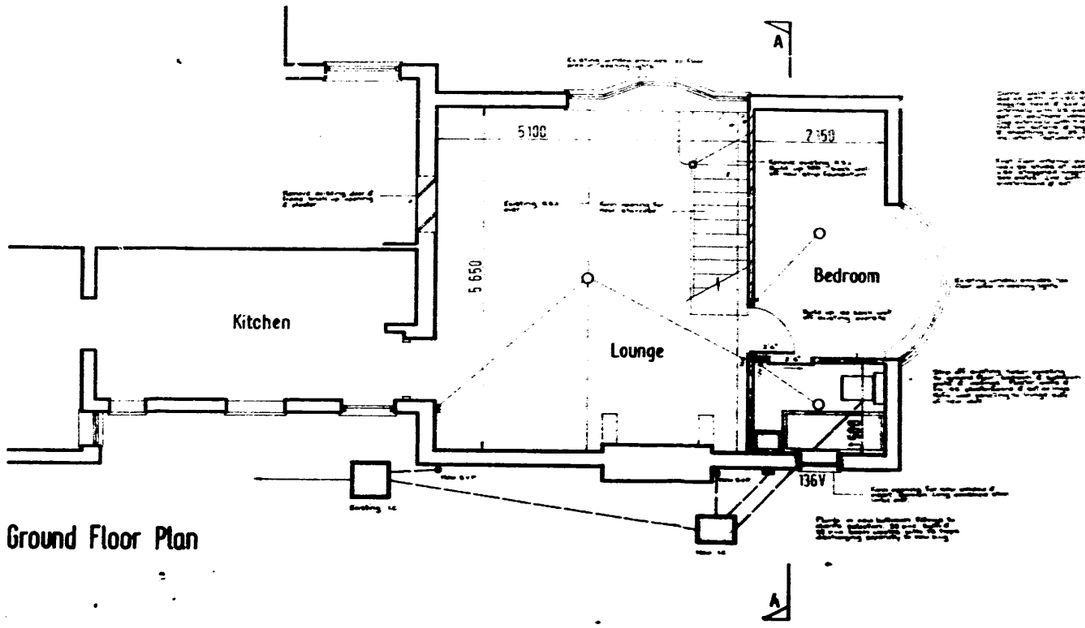

Ground Floor Plan

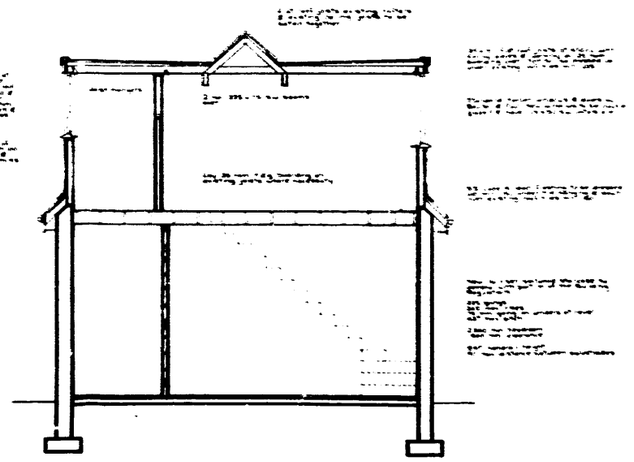

Section A-A

RSH 00811

TIMBER & BUILDERS MERCHANTS
Supplying
ALL BUILDING MATERIALS
STAKE WORKS
WINCHBLE ROAD
FARNBOROUGH HANTS
VISIT OUR SHOWROOMS FOR
IDEAS & ADVICE

DRY ROT WOOD WORM RISING DAMP
TREATMENT TO BE CARRIED OUT BY
PRESERVATION TREATMENT (SURREY) LTD
26 The Avenue Camberley
Cam 27871

CLIENT
K.M. Ginsburg Esq.

JOB
Proposed alterations to form granny flat & additional bedroom & bathroom at 9 Bridge House Eggars
Layout
Plans

METRA
MESSRS [illegible]
Architectural & Building Consultants
85, Victoria Road, Aldershot, Hants
Tel: Aldershot 27744-25522
Dogbot 74495

DRAWN BY SB
DATE Sept 1975
SUBMITTED
SCALE 1:50

DRG NO M-1014/7a